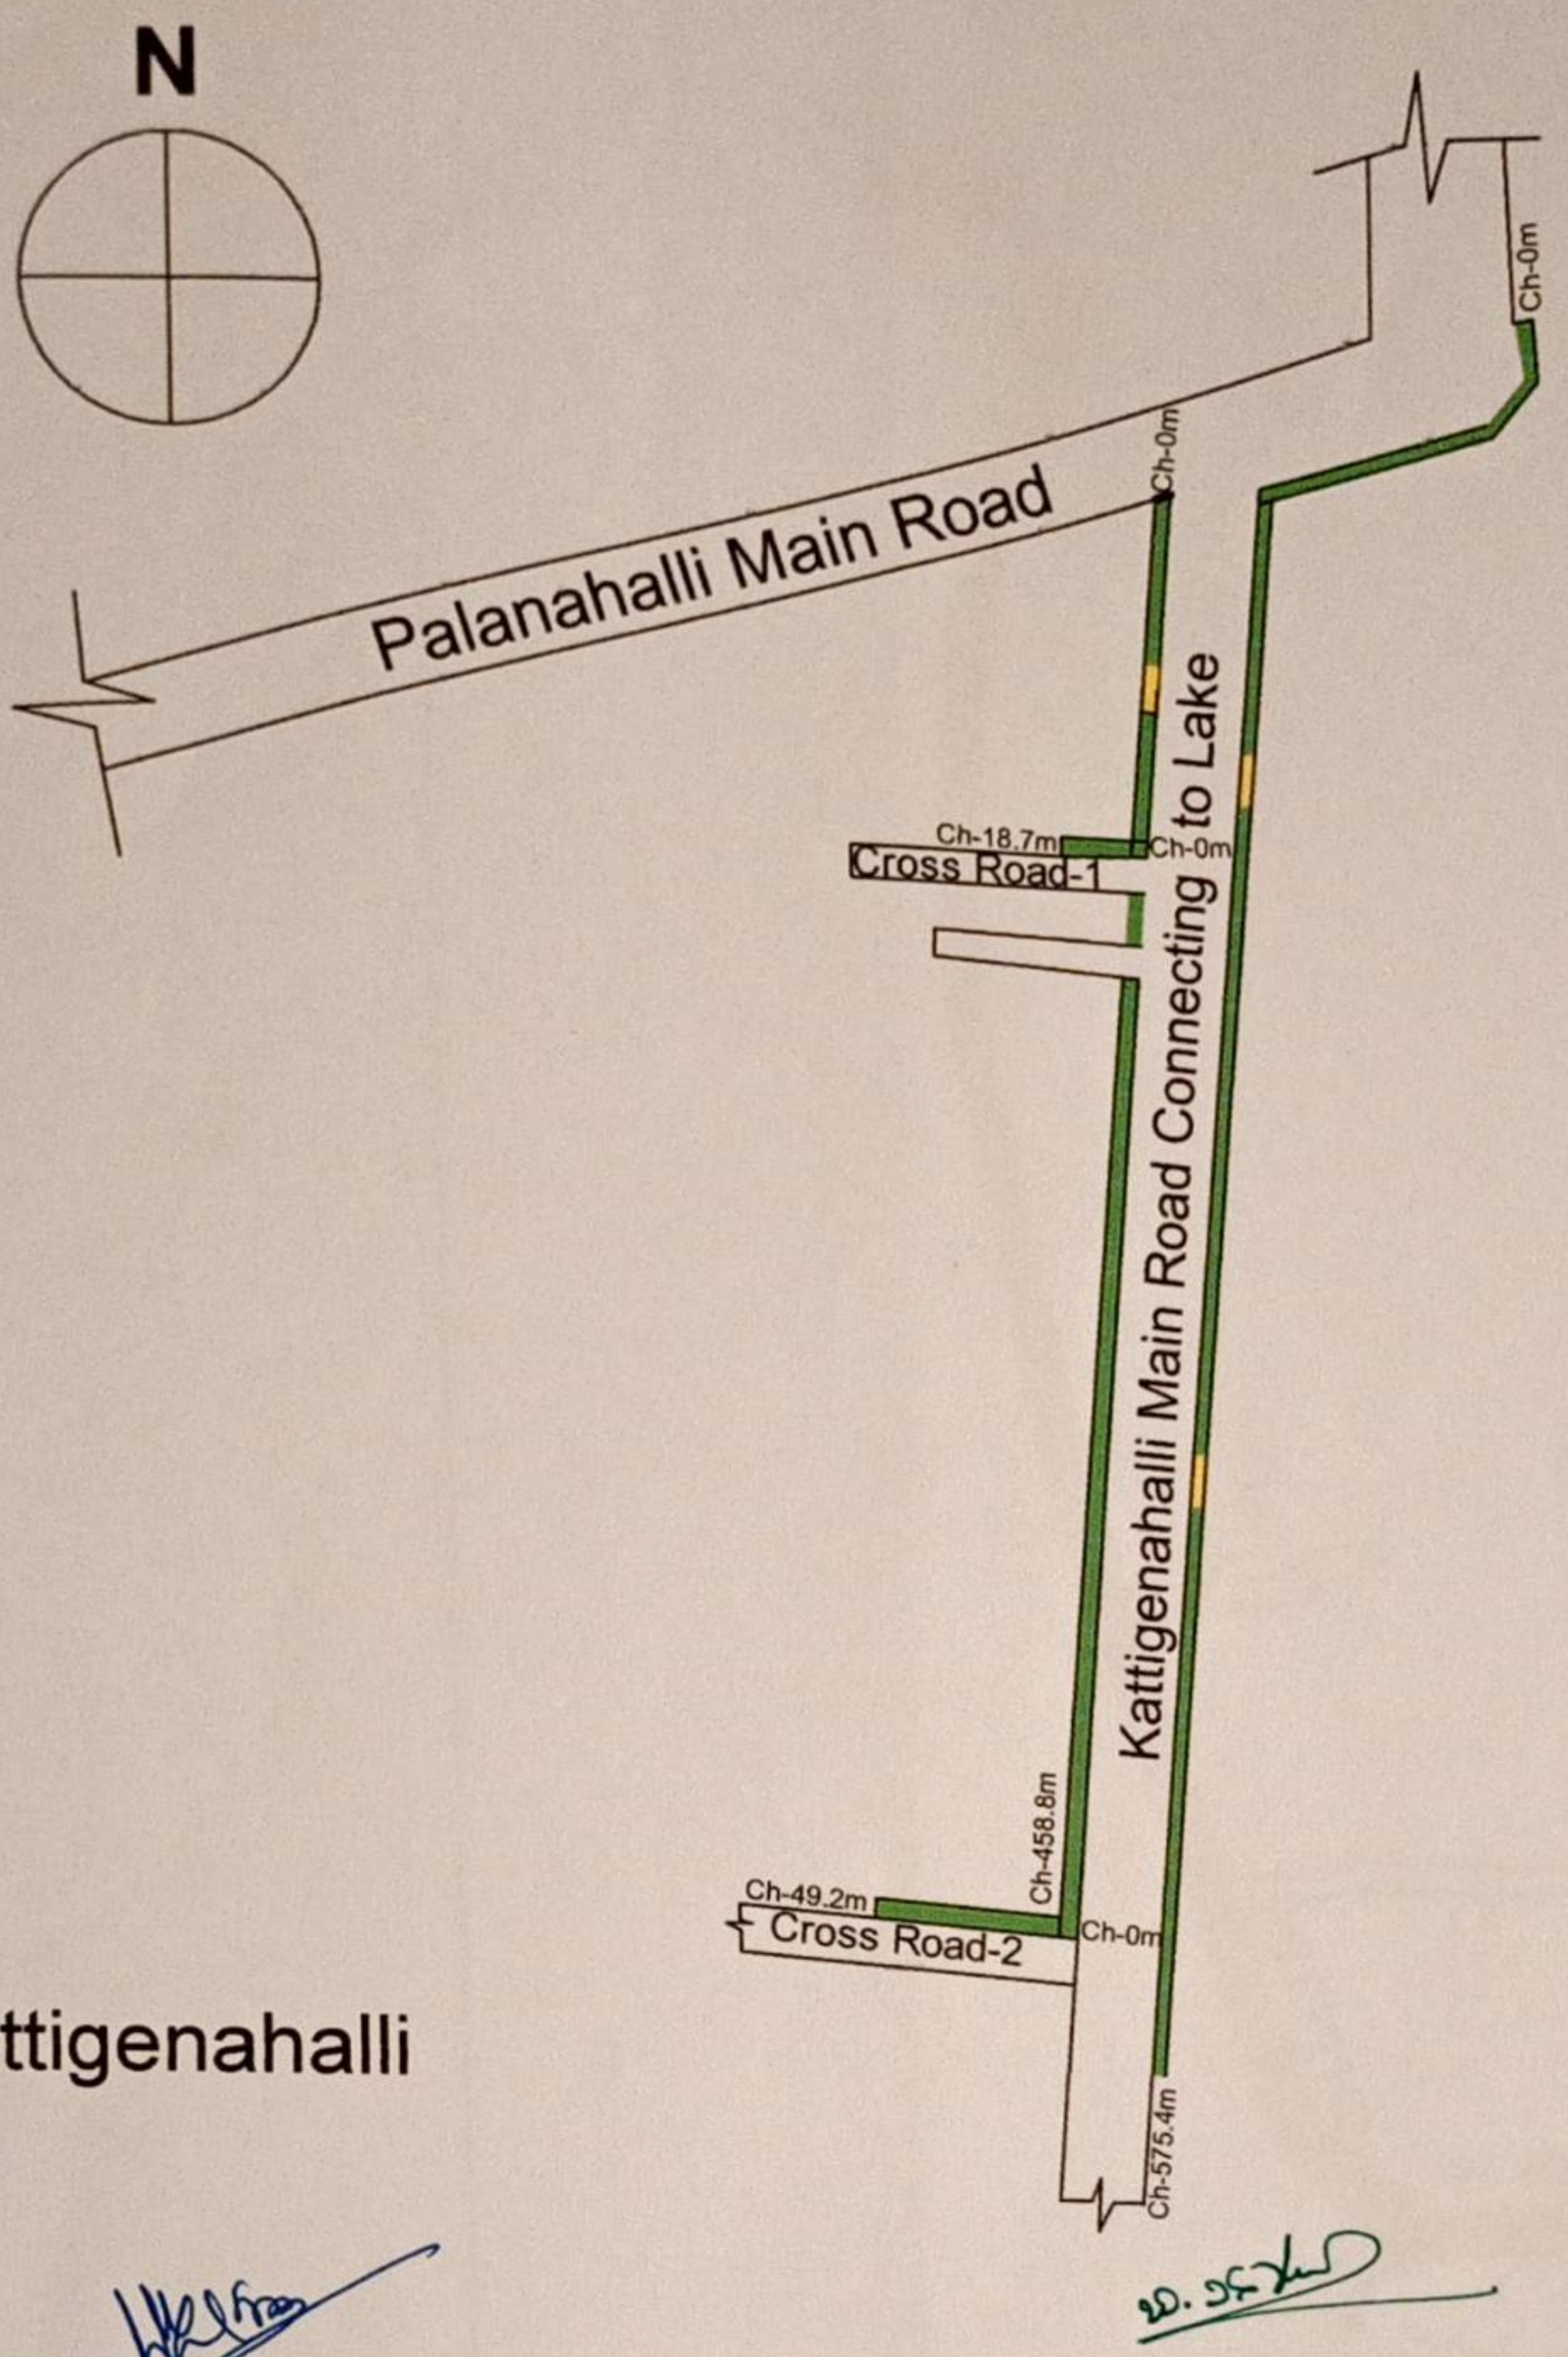

TES:-

) Do Not Scale The Drawings

:) All Dimensions Are In meters

INDEX

CC DRAIN

CC Culvert

ROJECT	Improvements to Roads and Drains at Kattigenahalli Colon ,Chokkanahalli Colony , Thirumenahalli Colony , Jakkur Colony and Basavalingappa Nagara Colony in Ward No.05
LIENT	BBMP

CIVIL PRO
STRUCTURAL ENGINEERS, ARCHITECTS
& PROJECT MANAGEMENT CONSULTANTS
No. 3 7th MAIN,
MALLESWARAM BANGALORE-560003
Ph : 23444801
Mob : 91-9448227083,91-9972924526
E-mail: rudraprasad3@rediffmail.com
Web: www.crlengineers.com

Scanned by TapScanner

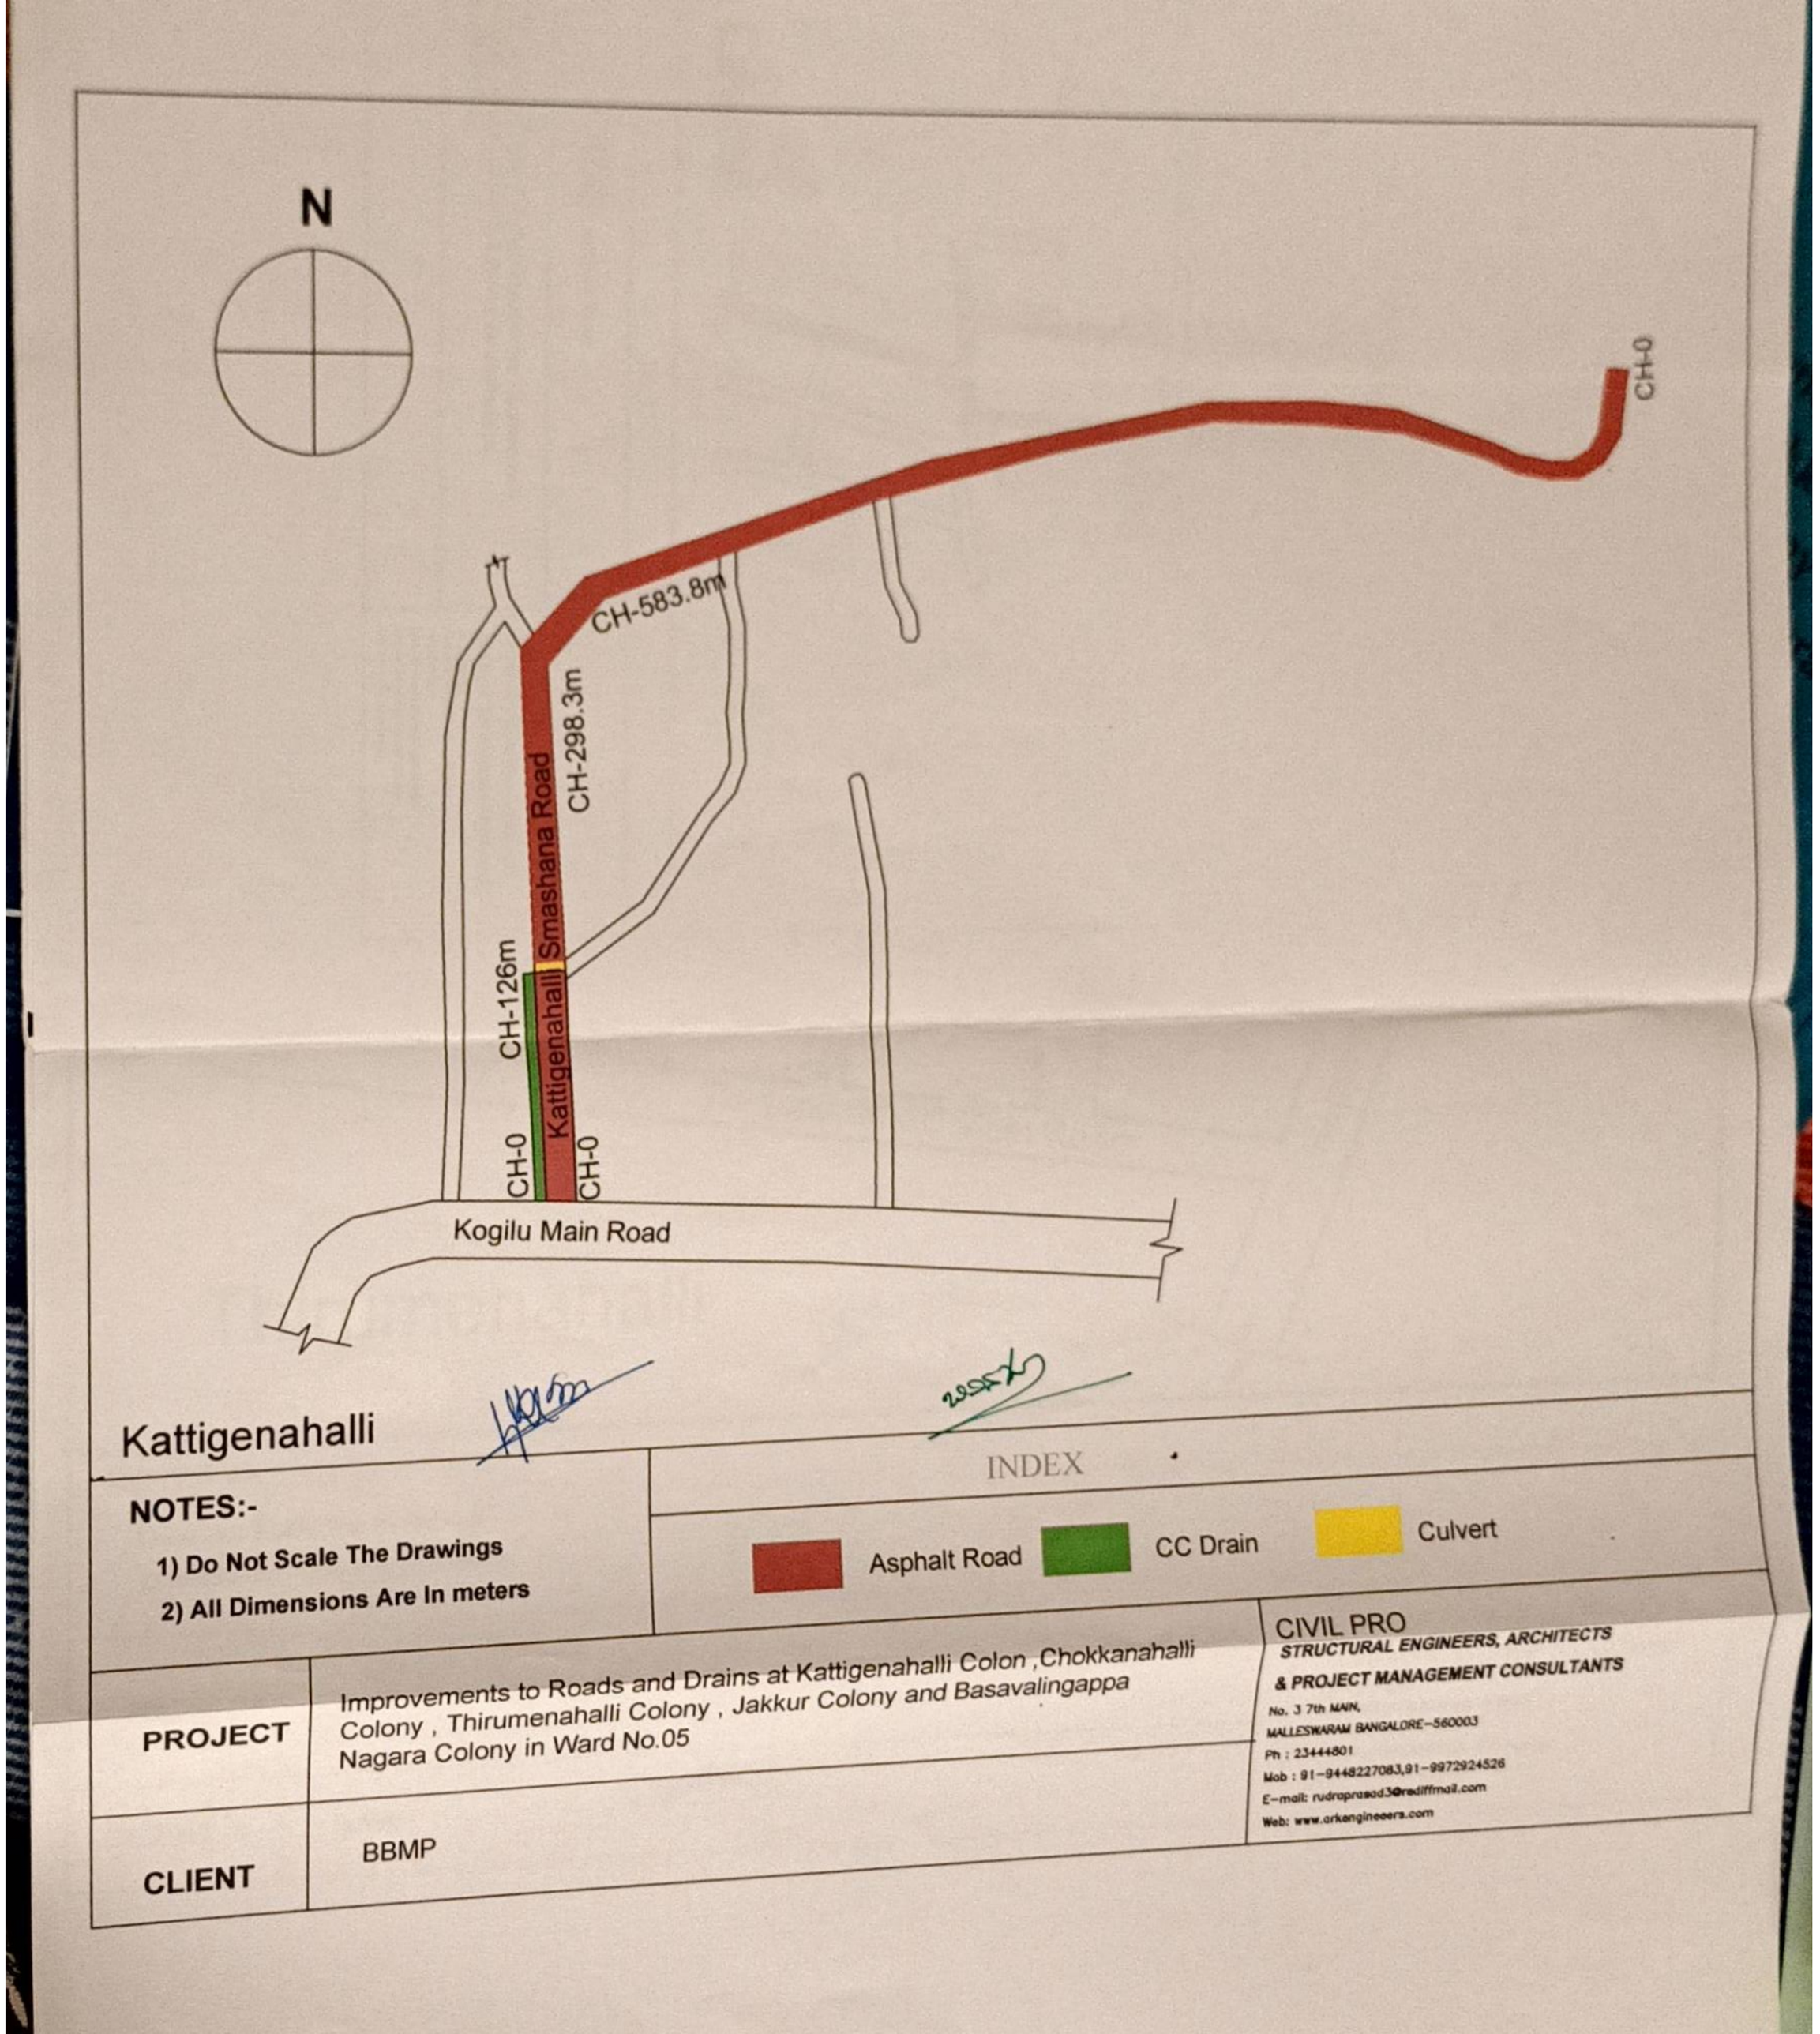

INDEX

NOTES:-

1) Do Not Scale The Drawings

2) All Dimensions Are In meters

Asphalt Road | CC Drain | Culvert

PROJECT	Improvements to Roads and Drains at Kattigenahalli Colon ,Chokkanahalli Colony , Thirumenahalli Colony , Jakkur Colony and Basavalingappa Nagara Colony in Ward No.05
CLIENT	BBMP

CIVIL PRO
STRUCTURAL ENGINEERS, ARCHITECTS
& PROJECT MANAGEMENT CONSULTANTS
No. 3 7th MAIN,
MALLESWARAM BANGALORE-560003
Ph : 23444801
Mob : 91-9448227083,91-9972924526
E-mail: rudraprasad3@rediffmail.com
Web: www.arkengineeers.com

Scanned by TapScanner

N

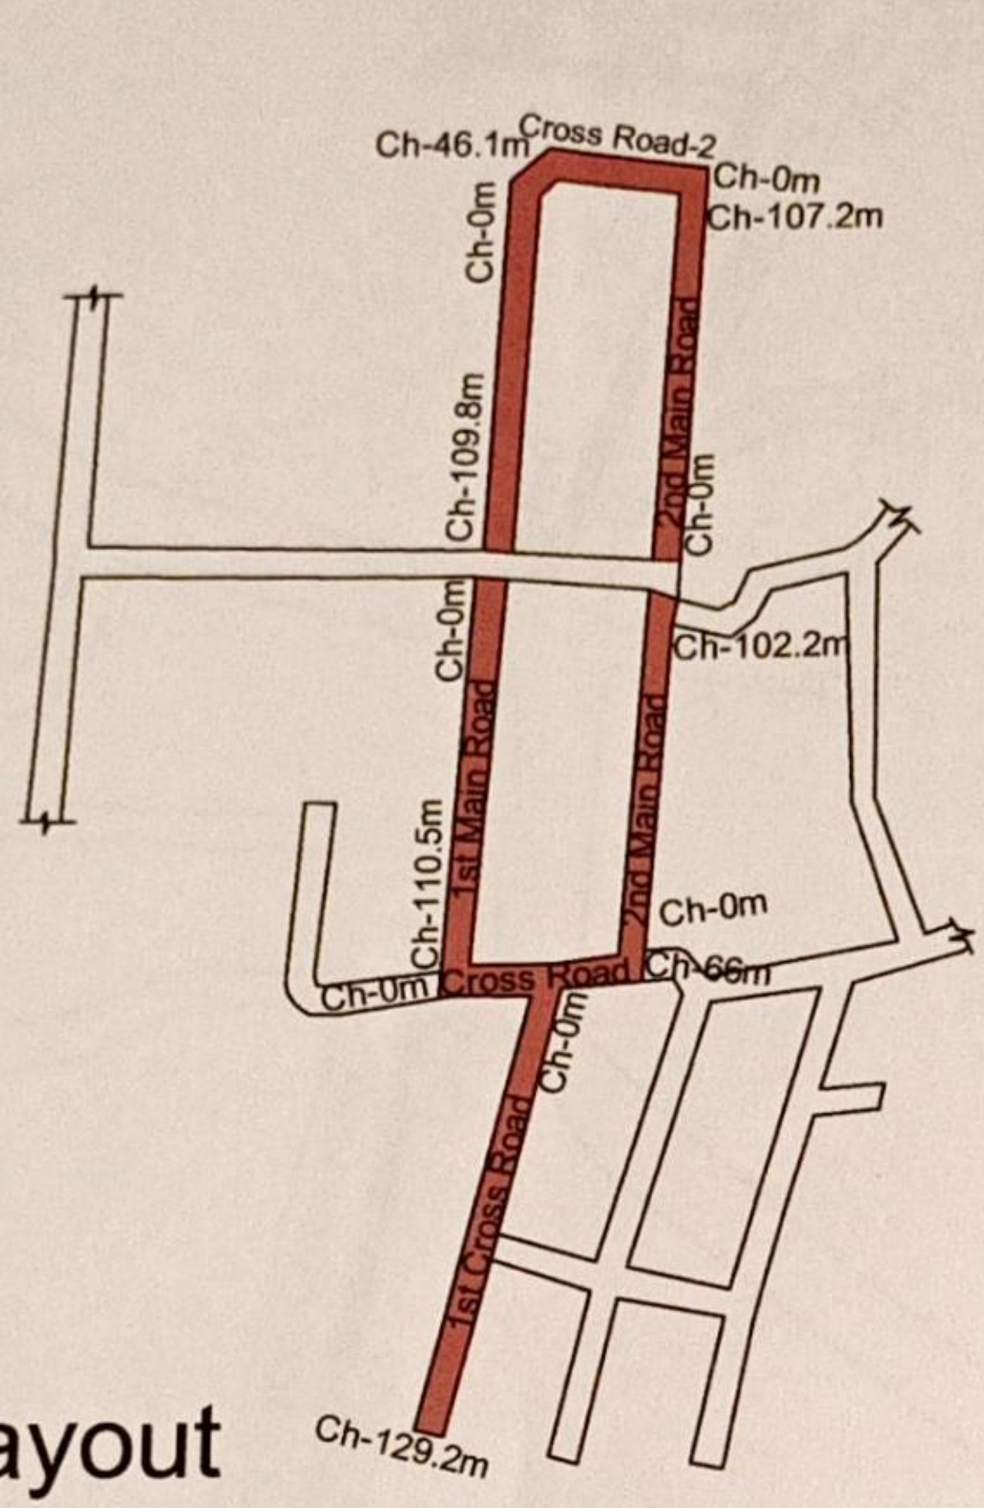

Hemanna Layout

ES:- Do Not Scale The Drawings All Dimensions Are In meters	INDEX Asphalt Road
OJECT	Improvements to Roads and Drains at Kattigenahalli Colon ,Chokkanahalli Colony , Thirumenahalli Colony , Jakkur Colony and Basavalingappa Nagara Colony in Ward No.05
ENT	BBMP

CIVIL PRO
STRUCTURAL ENGINEERS, ARCHITECTS
& PROJECT MANAGEMENT CONSULTANTS
No. 3 7th MAIN,
MALLESWARAM BANGALORE-560003
Ph : 23444801
Mob : 91-9448227083,91-9972924526
E-mail: rudraprasad3@rediffmail.com
Web: www.arlengineers.com

Scanned by TapScanner

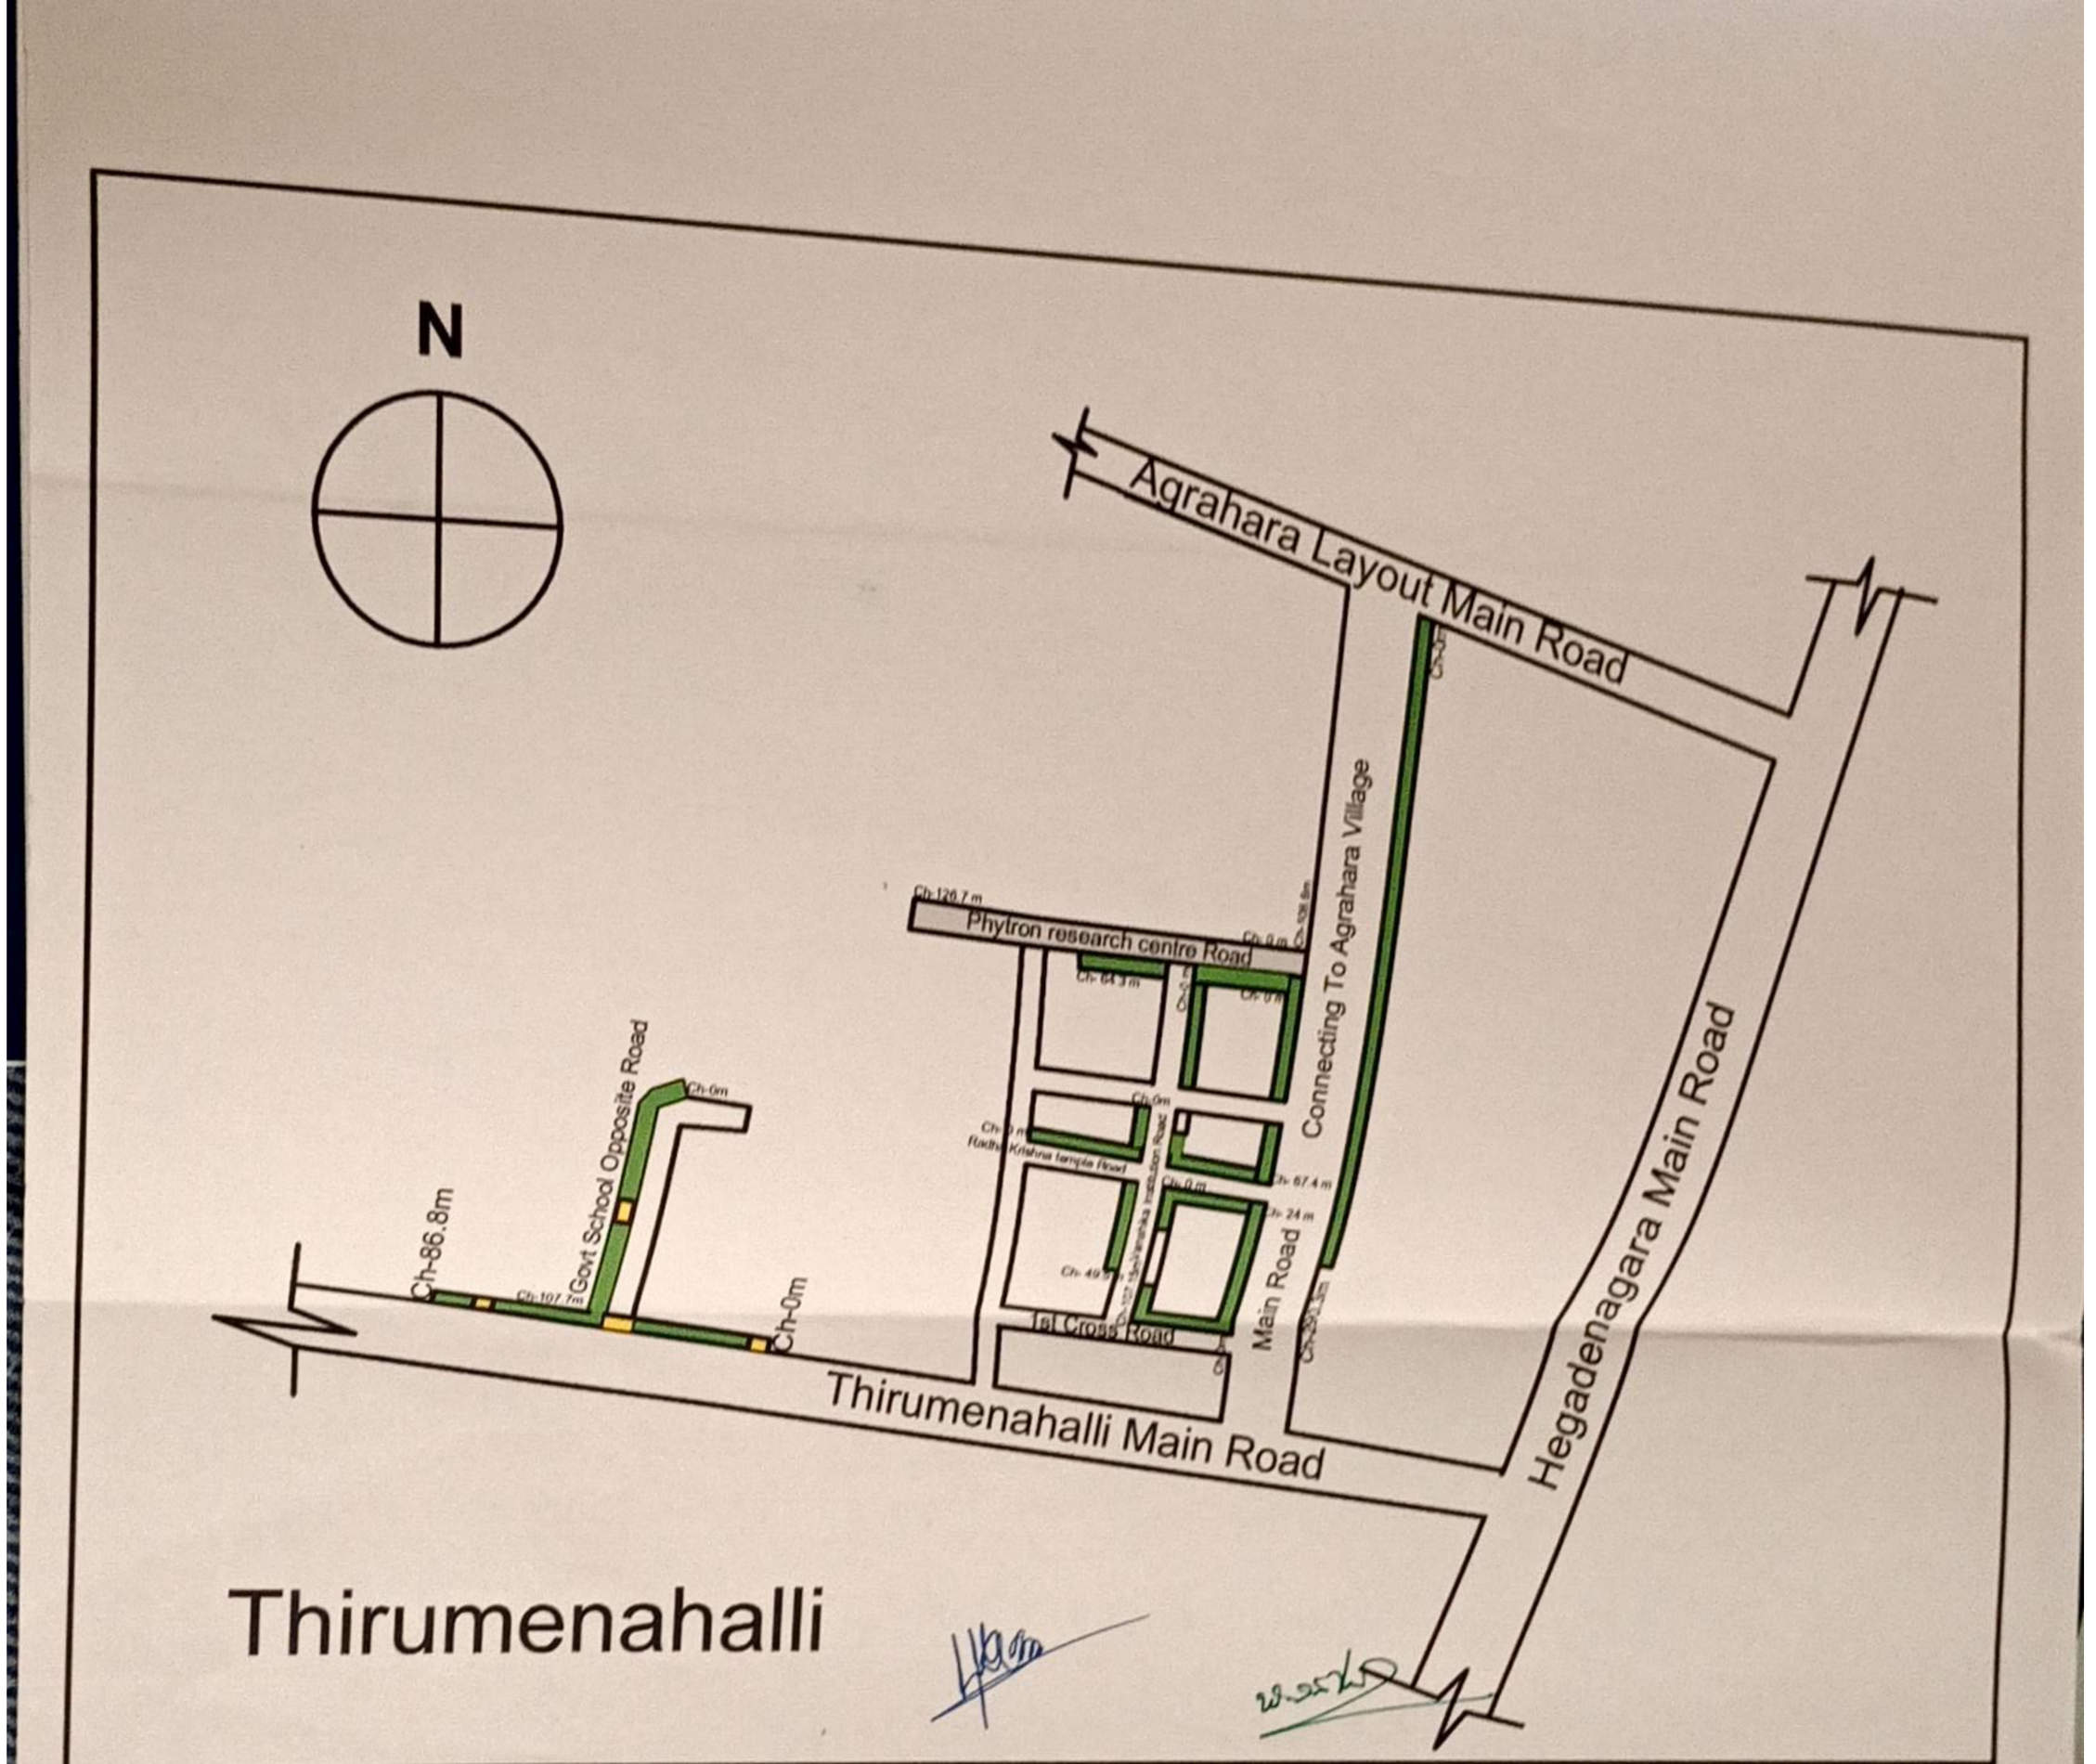

NOTES:-

1) Do Not Scale The Drawings

2) All Dimensions Are In meters

INDEX

CC DRAIN | CC Culvert | CC Road

PROJECT	Improvements to Roads and Drains at Kattigenahalli Colon ,Chokkanahalli Colony , Thirumenahalli Colony , Jakkur Colony and Basavalingappa Nagara Colony in Ward No.05
CLIENT	BBMP

CIVIL PRO
STRUCTURAL ENGINEERS, ARCHITECTS
& PROJECT MANAGEMENT CONSULTANTS
No. 3 7th MAIN,
MALLESWARAM BANGALORE-560003
Ph : 23444801
Mob : 91-9448227083,91-9972924526
E-mail: rudraprasad3@rediffmail.com
Web: www.civilengineers.com

Scanned by TapScanner

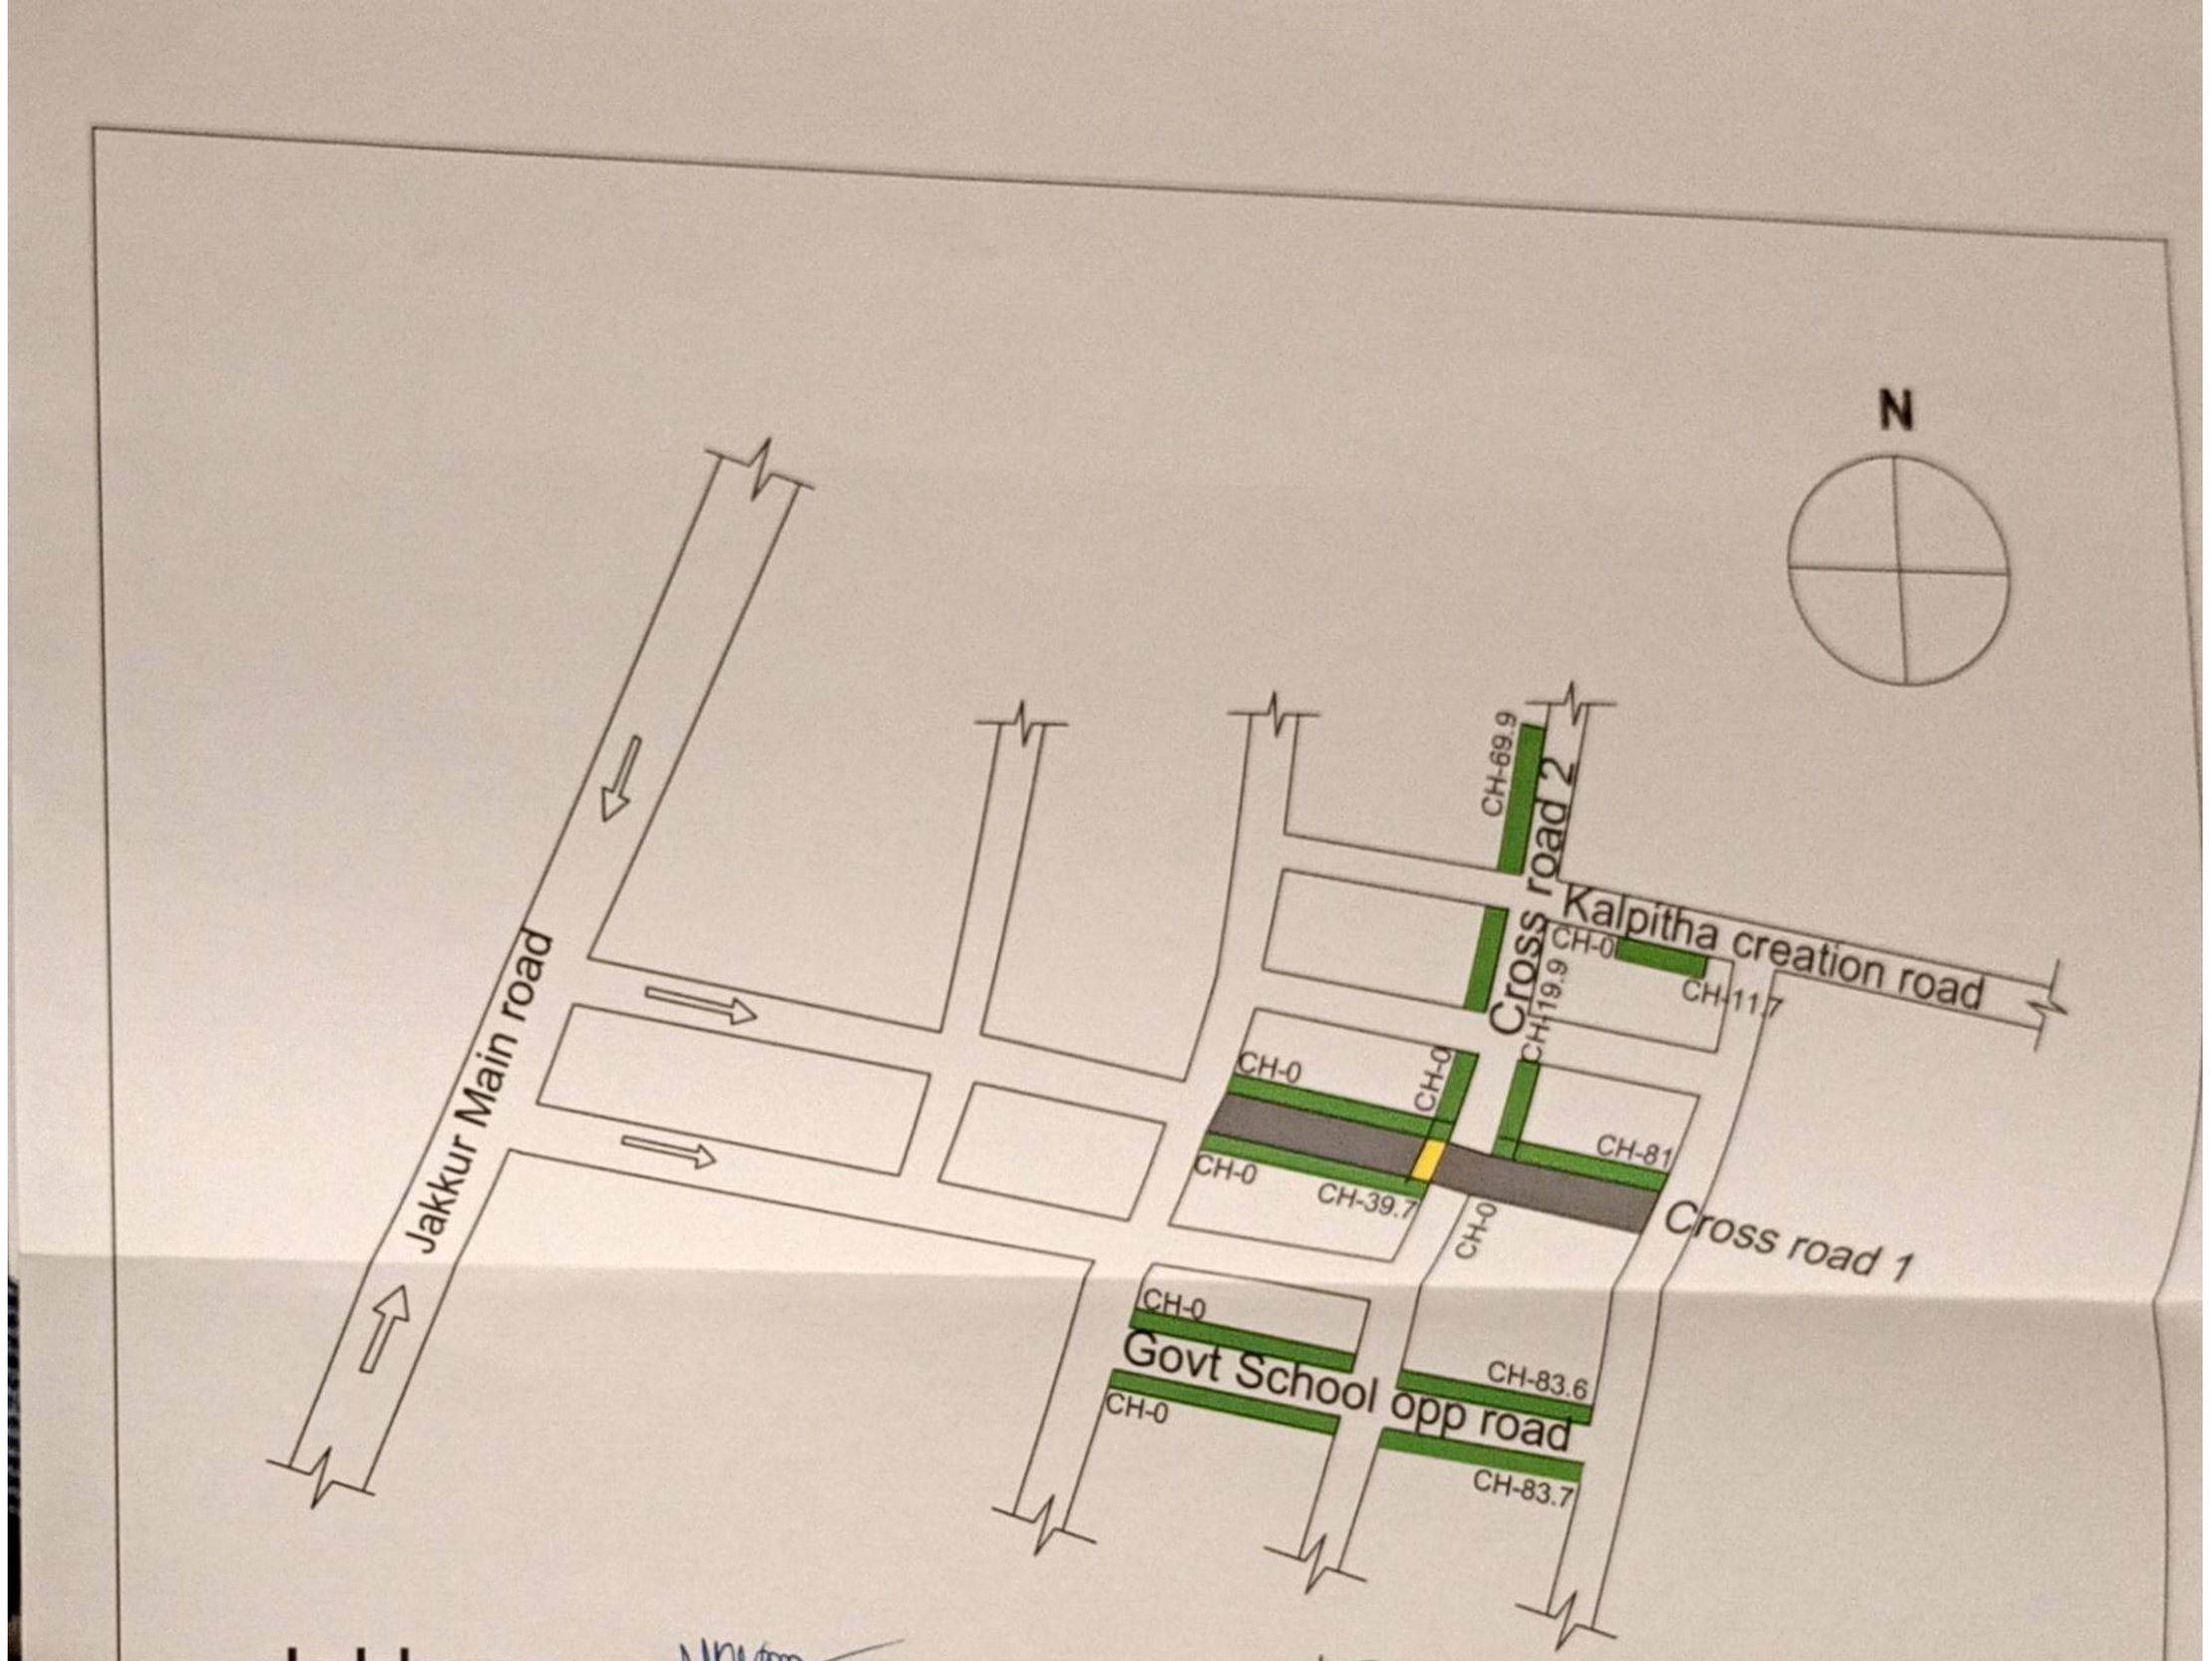

Jakkuru

NOTES:-

1) Do Not Scale The Drawings

2) All Dimensions Are In meters

INDEX

CC DRAIN | CC Culvert | CC Road

PROJECT	Improvements to Roads and Drains at Kattigenahalli Colon ,Chokkanahalli Colony , Thirumenahalli Colony , Jakkur Colony and Basavalingappa Nagara Colony in Ward No.05
CLIENT	BBMP

CIVIL PRO
STRUCTURAL ENGINEERS, ARCHITECTS
& PROJECT MANAGEMENT CONSULTANTS
No. 3 7th MAIN,
MALLESWARAM BANGALORE--560003
Ph : 23444801
Mob : 91-9448227083,91-9972924526
E-mail: rudraprasad3@rediffmail.com
Web: www.orkengineers.com

Scanned by TapScanner

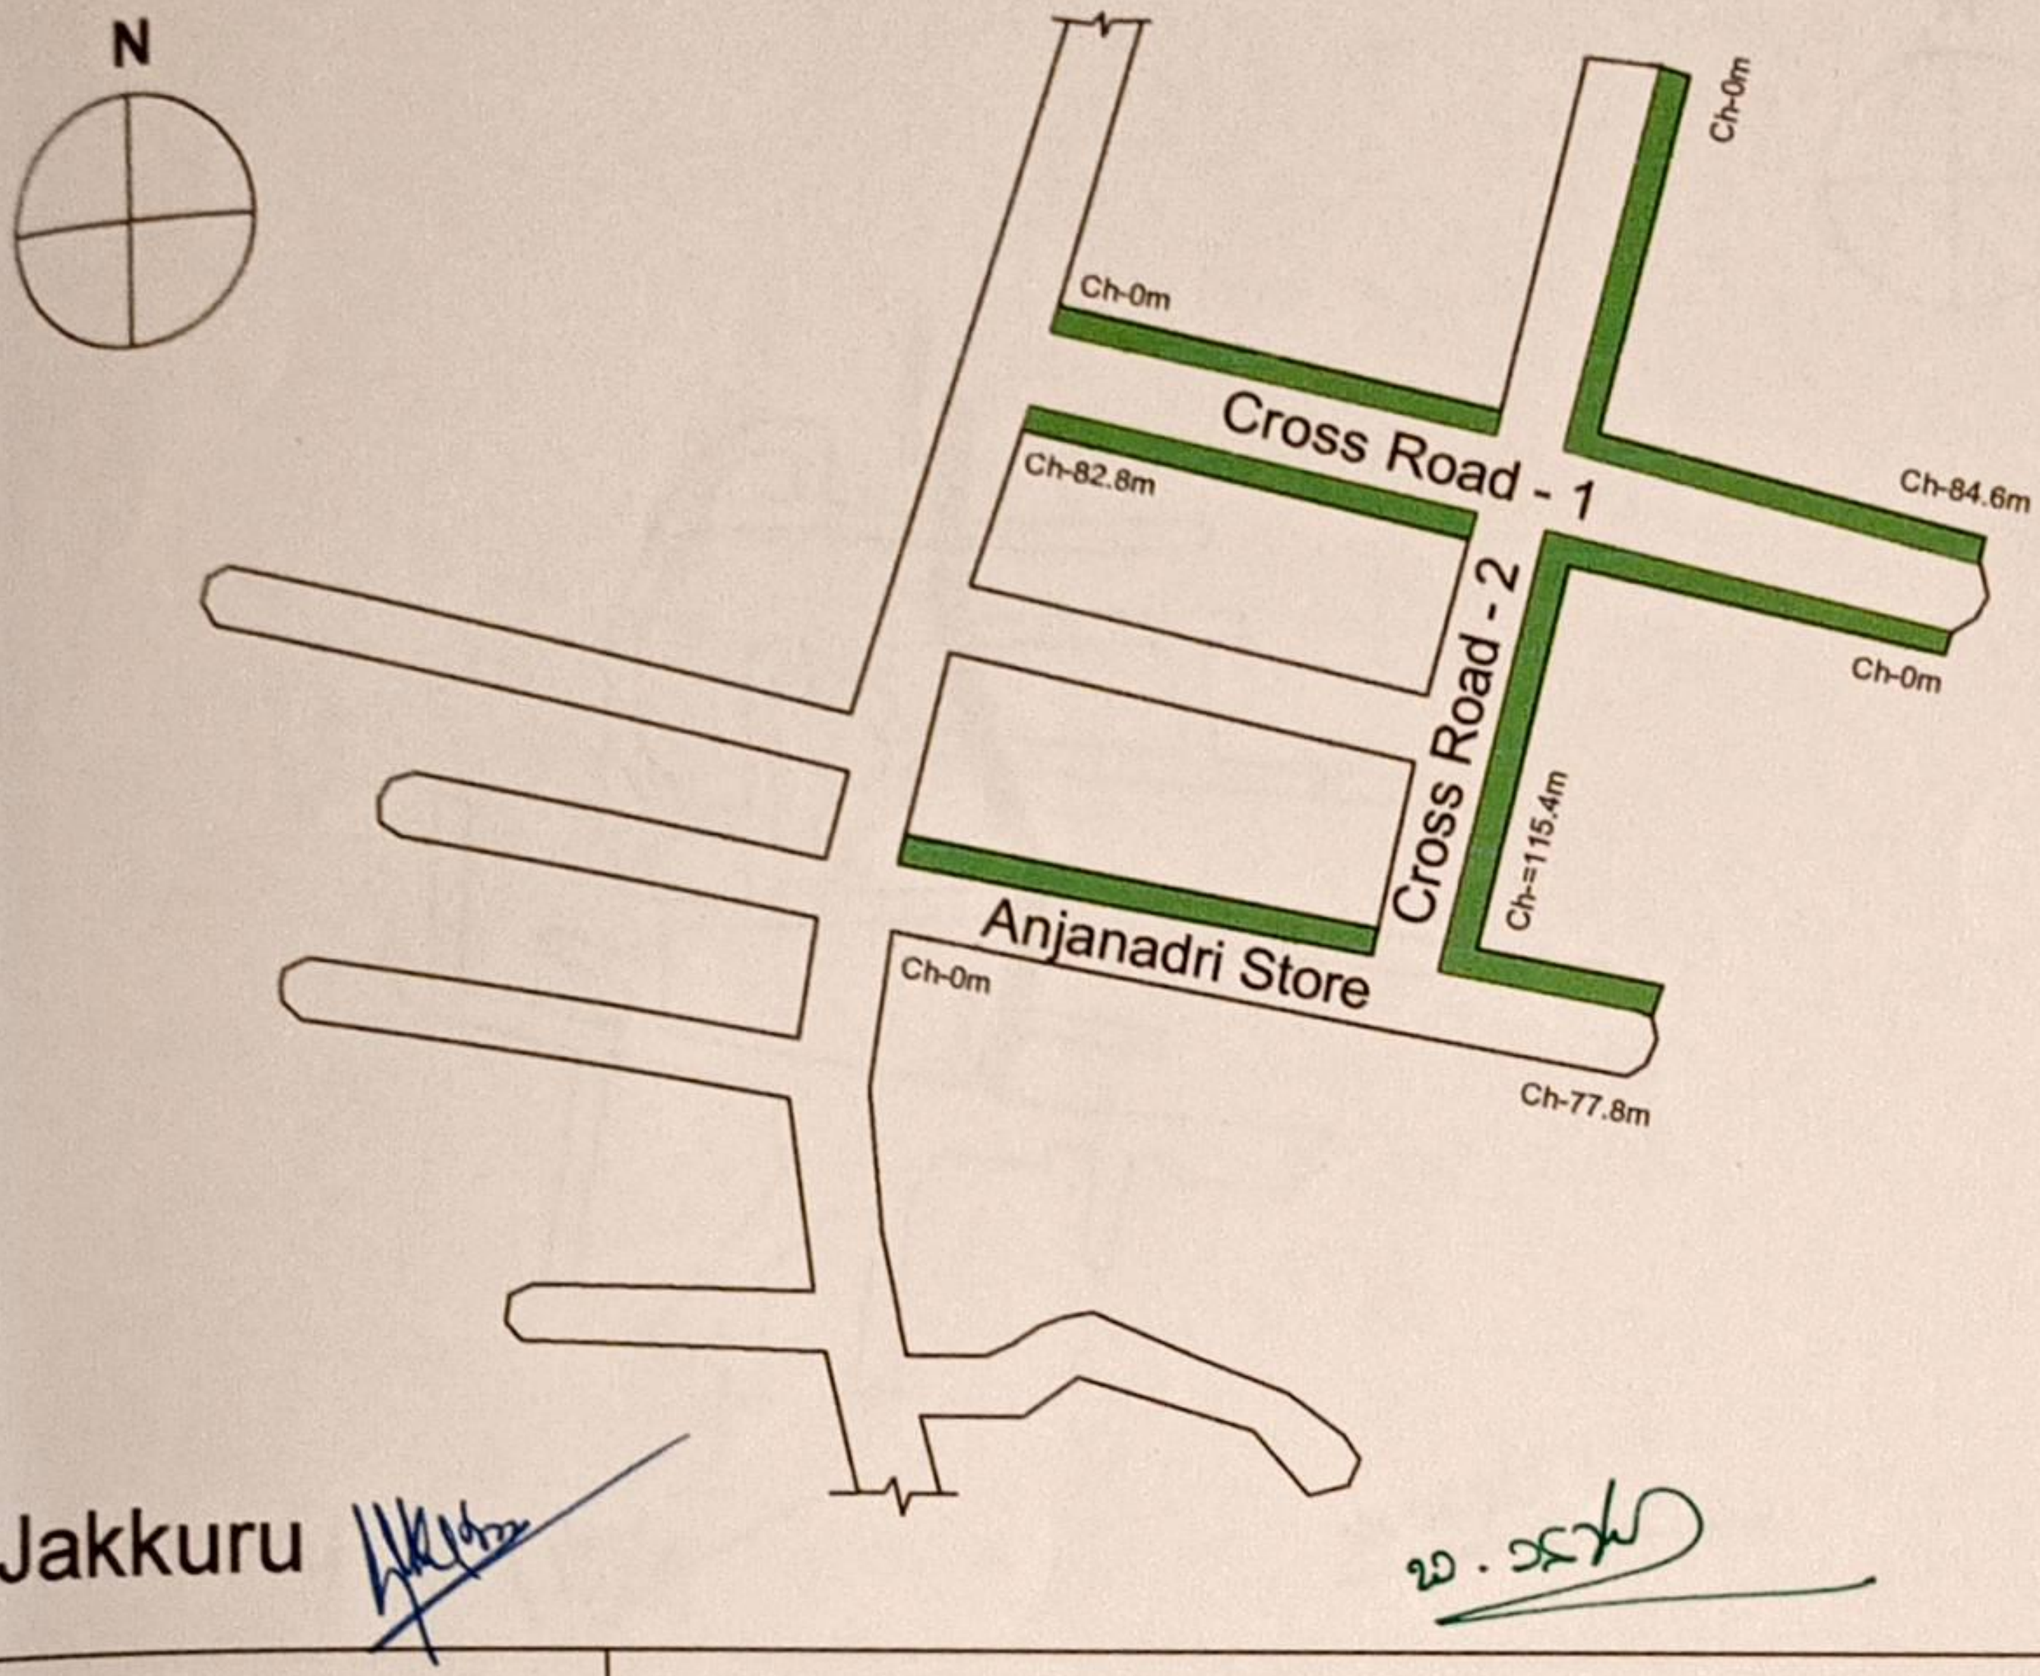

NOTES:-

1) Do Not Scale The Drawings
2) All Dimensions Are In meters

INDEX

CC Drain

PROJECT	Improvements to Roads and Drains at Kattigenahalli Colon ,Chokkanahalli Colony , Thirumenahalli Colony , Jakkur Colony and Basavalingappa Nagara Colony in Ward No.05
CLIENT	BBMP

CIVIL PRO
STRUCTURAL ENGINEERS, ARCHITECTS
& PROJECT MANAGEMENT CONSULTANTS
No. 3 7th MAIN,
MALLESWARAM BANGALORE-560003
Ph : 23444801
Mob : 91-9448227083,91-9972924526
E-mail: rudraprasad3@rediffmail.com
Web: www.crlengineers.com

Scanned by TapScanner

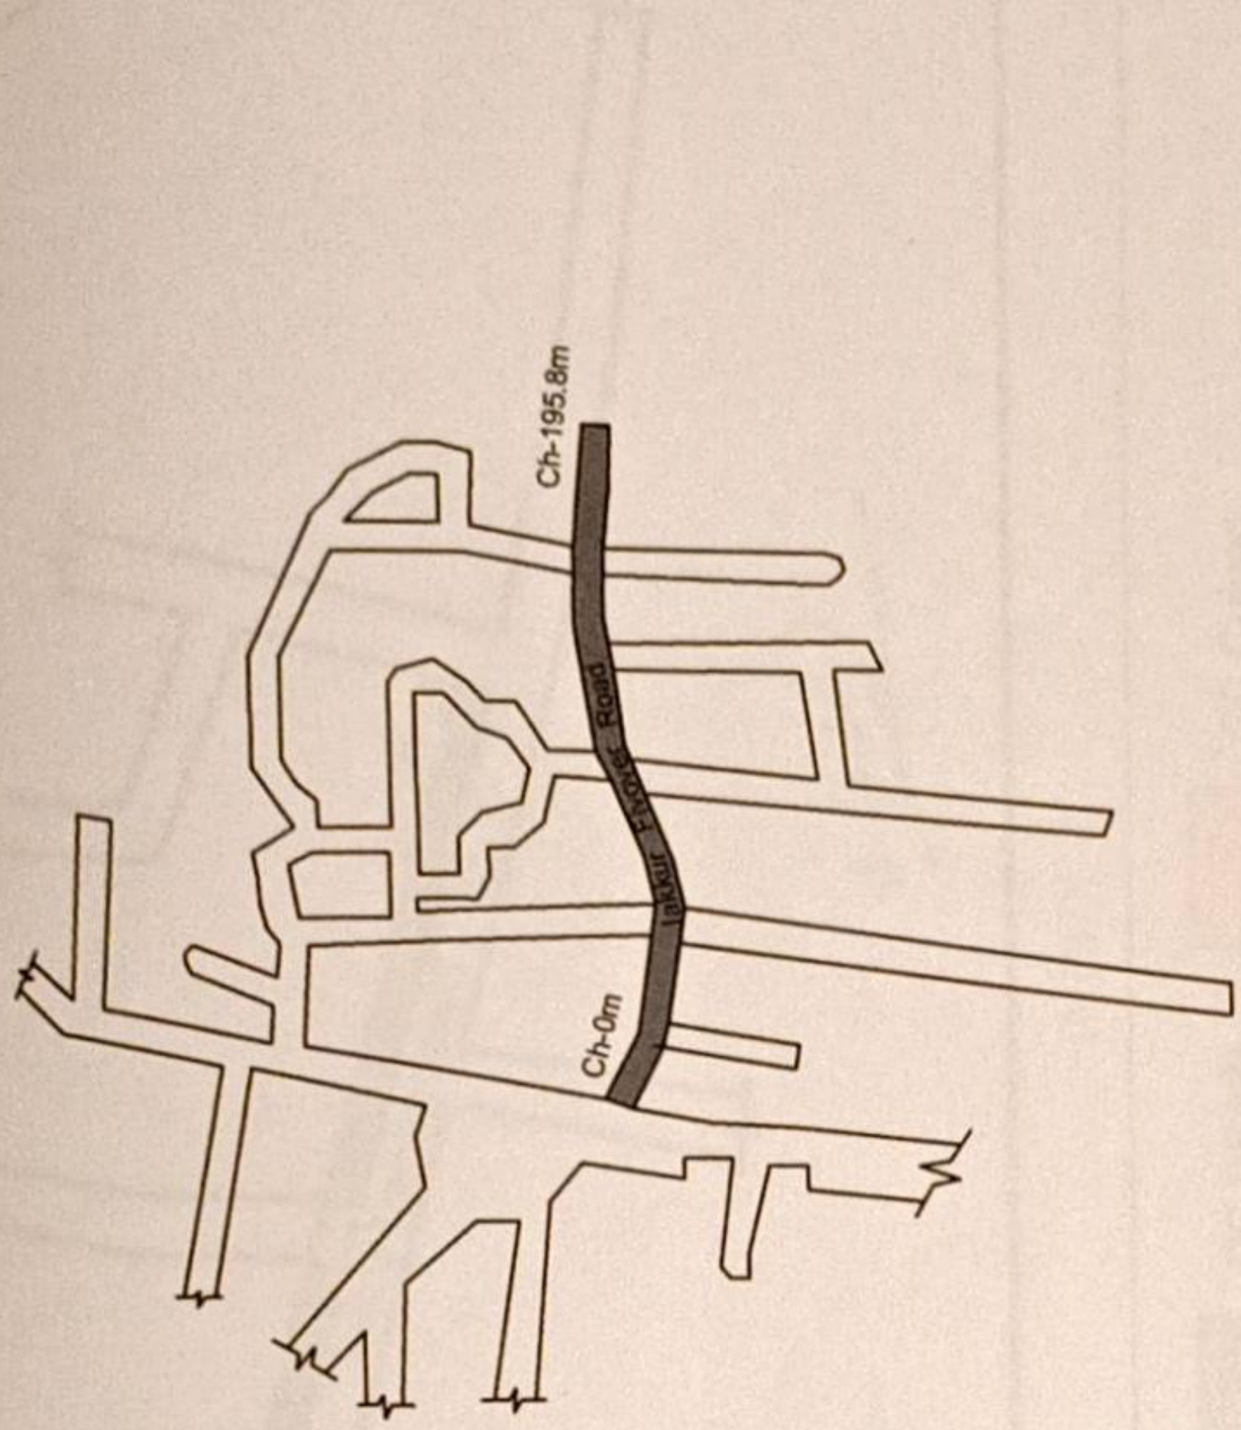

Jakkuru

NOTES:-

1) Do Not Scale The Drawings

2) All Dimensions Are In meters

INDEX

CC Road

PROJECT	Improvements to Roads and Drains at Kattigenahalli Colon ,Chokkanahalli Colony , Thirumenahalli Colony , Jakkur Colony and Basavalingappa Nagara Colony in Ward No.05
CLIENT	BBMP

CIVIL PRO
STRUCTURAL ENGINEERS, ARCHITECTS
& PROJECT MANAGEMENT CONSULTANTS
No. 3 7th MAIN,
MALLESWARAM BANGALORE-560003
Ph : 23444601
Mob : 91-9448227083,91-9972924528
E-mail: rudrapreed3@rediffmail.com
Web: www.crlengineers.com

Scanned by TapScanner

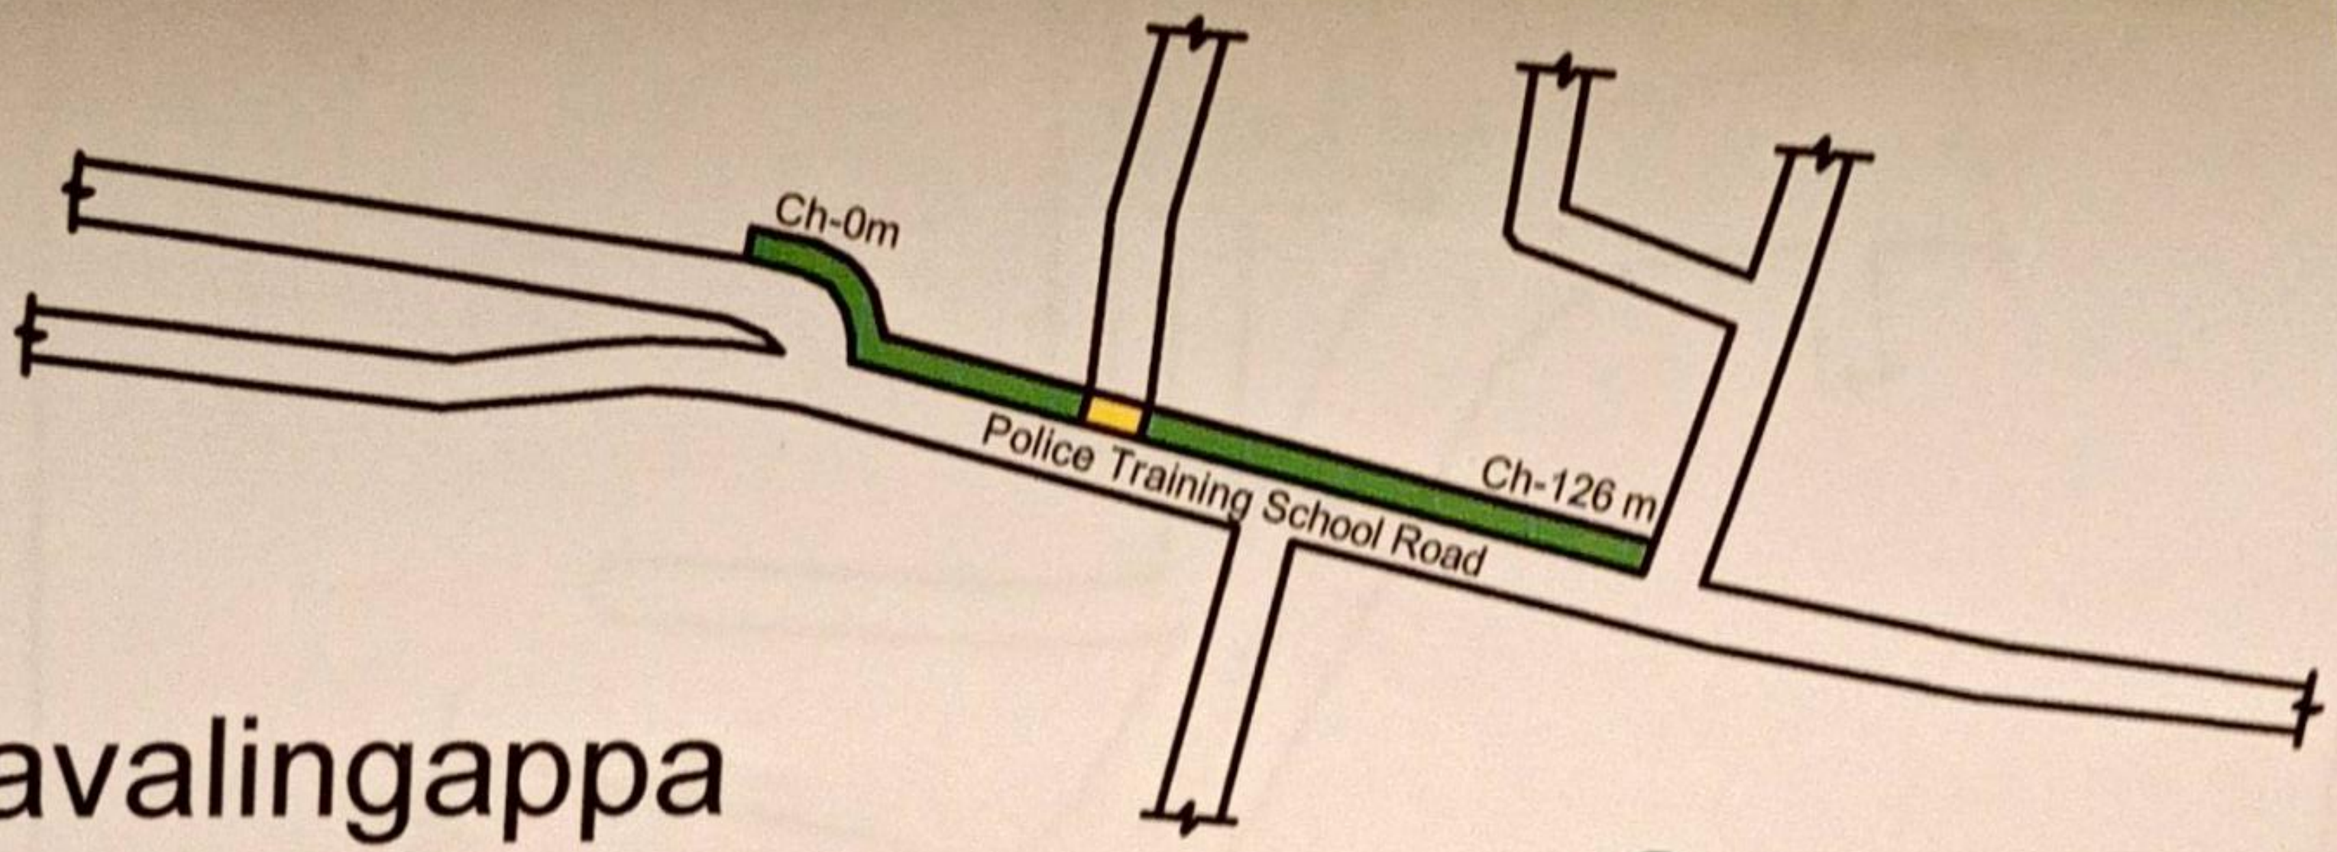

Basavalingappa Nagara

NOTES:-

1) Do Not Scale The Drawings

2) All Dimensions Are In meters

INDEX

CC DRAIN CC Culvert

PROJECT	Improvements to Roads and Drains at Kattigenahalli Colon ,Chokkanahalli Colony , Thirumenahalli Colony , Jakkur Colony and Basavalingappa Nagara Colony in Ward No.05
CLIENT	BBMP

CIVIL PRO
STRUCTURAL ENGINEERS, ARCHITECTS & PROJECT MANAGEMENT CONSULTANTS
No. 3 7th MAIN,
MALLESWARAM BANGALORE-560003
Ph : 23444801
Mob : 91-9448227083,91-9972924526
E-mail: rudraprasad3@rediffmail.com
Web: www.crkengineers.com

Scanned by TapScanner

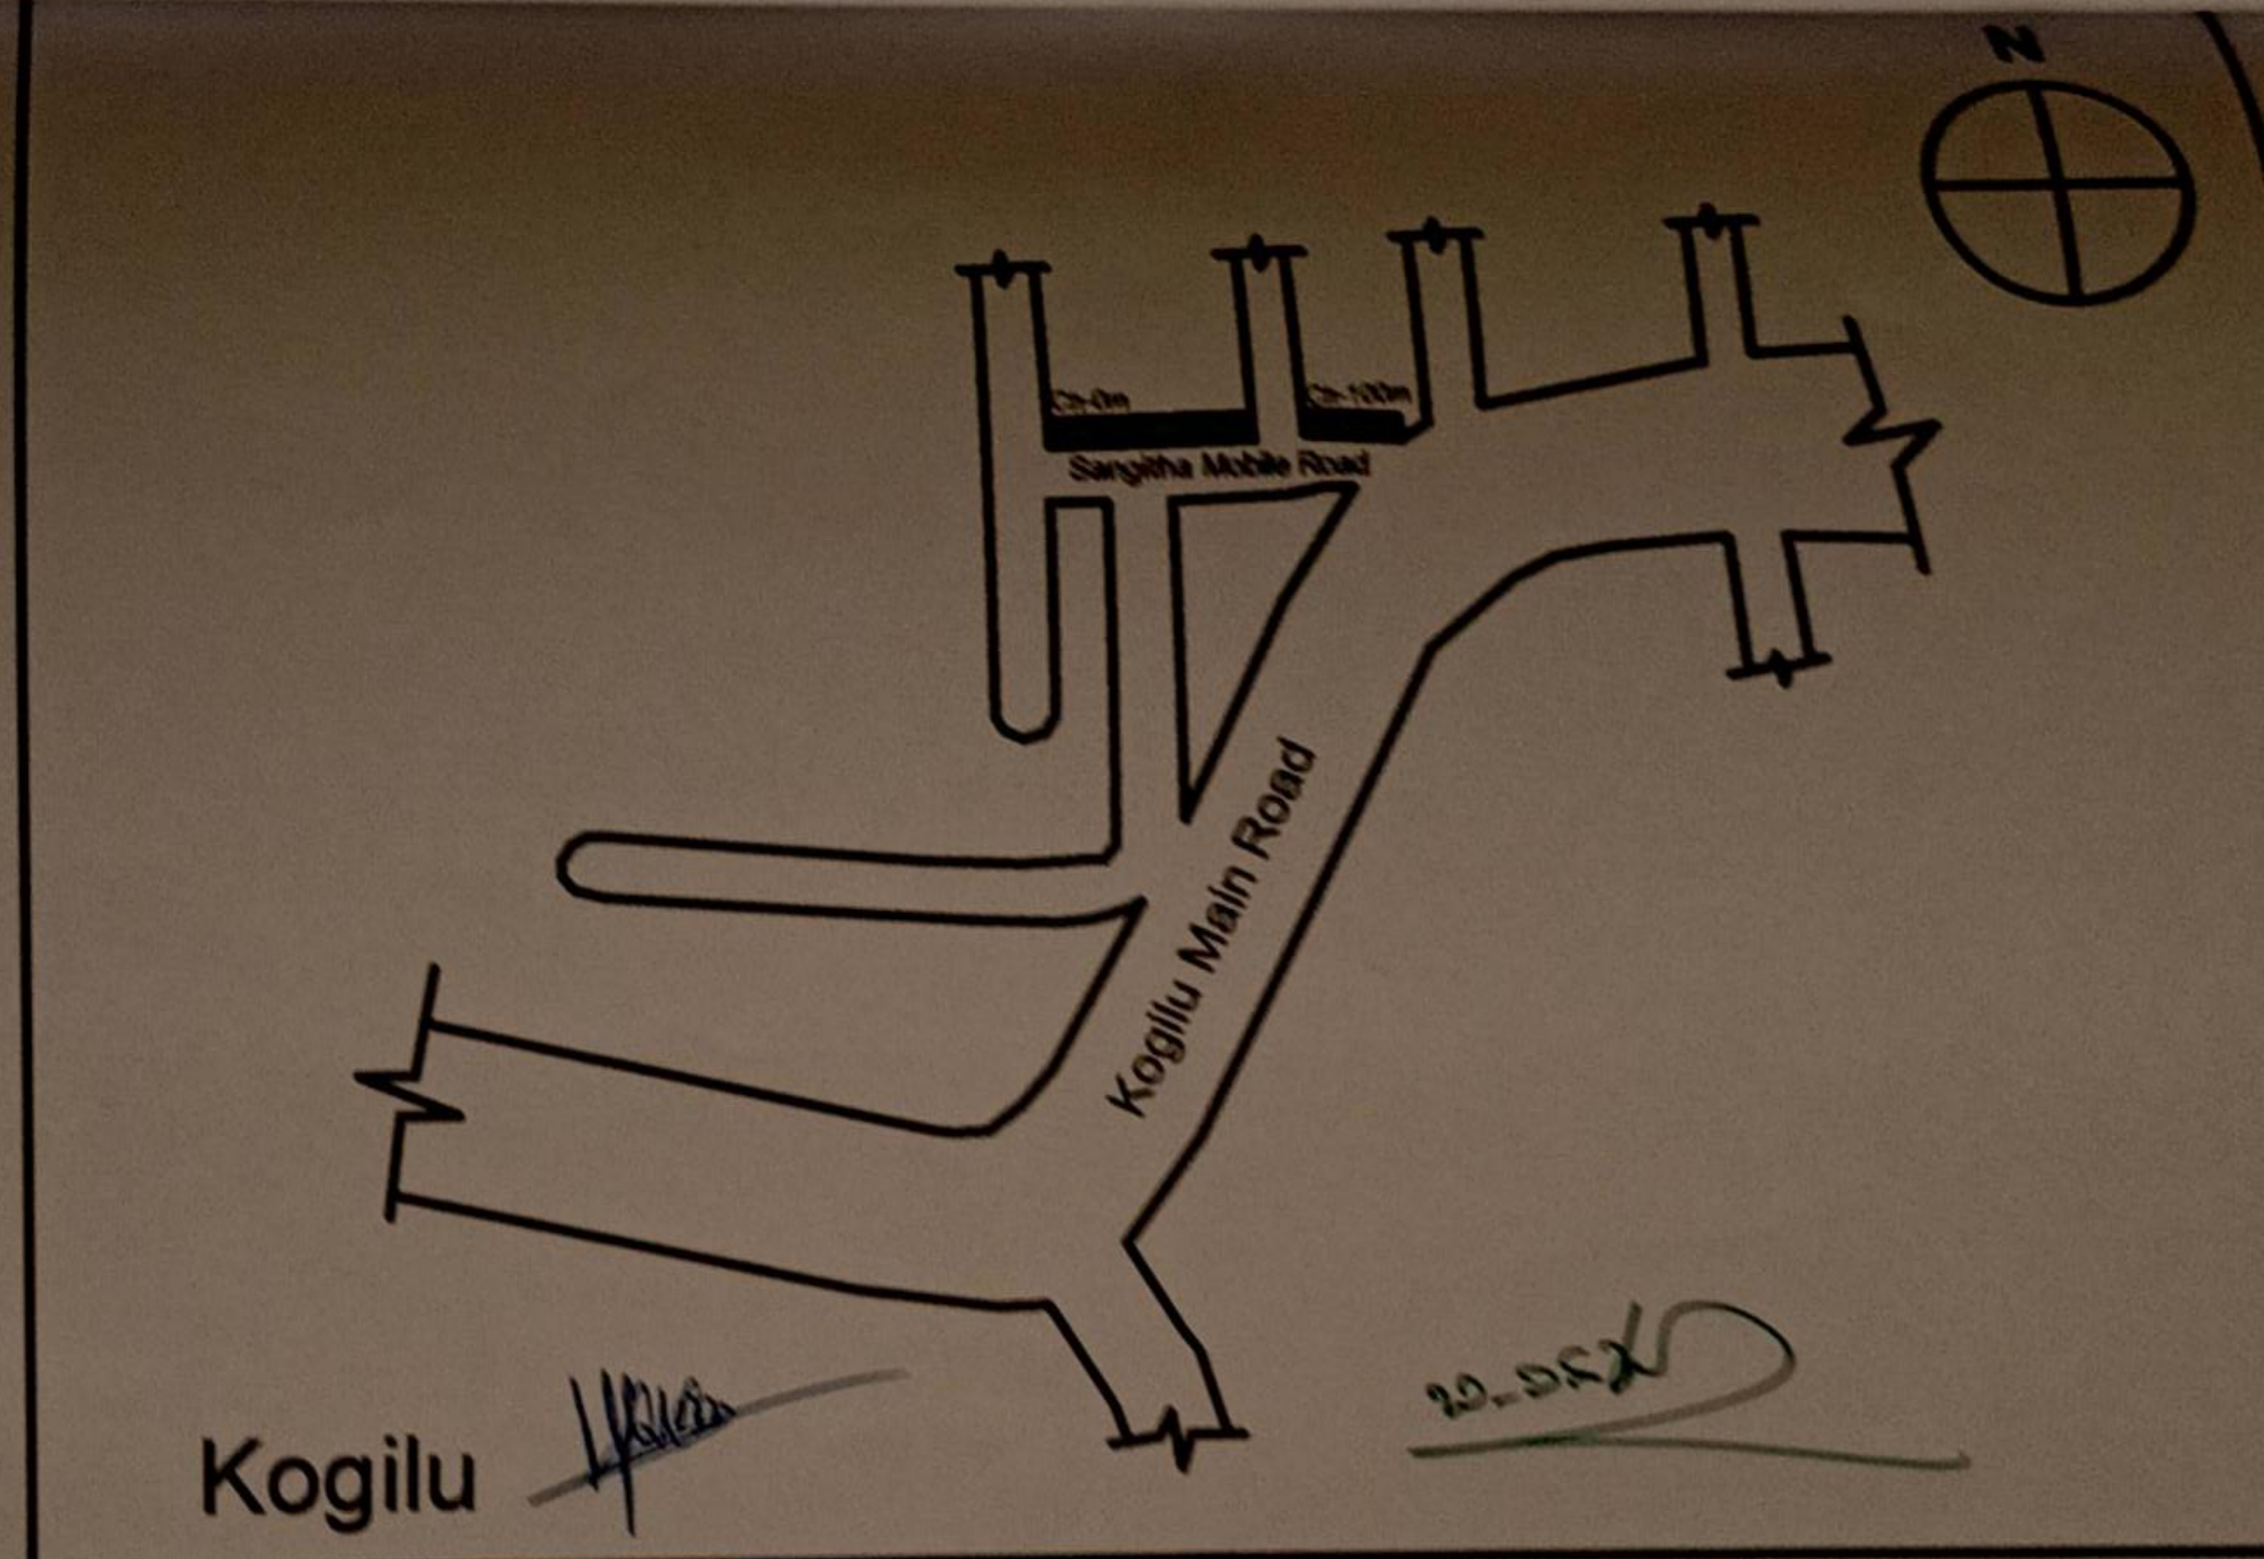

NOTES:-

1) Do Not Scale The Drawings
2) All Dimensions Are In meters

INDEX

CC DRAIN CC Culvert

PROJECT	Improvements to Roads and Drains at Kattigenahalli Colon ,Chokkanahalli Colony , Thirumenahalli Colony , Jakkur Colony and Basavalingappa Nagara Colony in Ward No.05
CLIENT	BBMP

CIVIL PRO

Scanned by TapScanner